96 Via Italia

BUILDING LOCATION SURVEY OF

PART OF LOT 95, REGISTERED PLAN 1360 - YORK

CITY OF TORONTO, MUNICIPALITY OF METROPOLITAN TORONTO

SCALE : 1" = 10' 10 5 0 10 FEET

R. C. RABIDEAU SURVEYING LTD., O.L.S.

1988

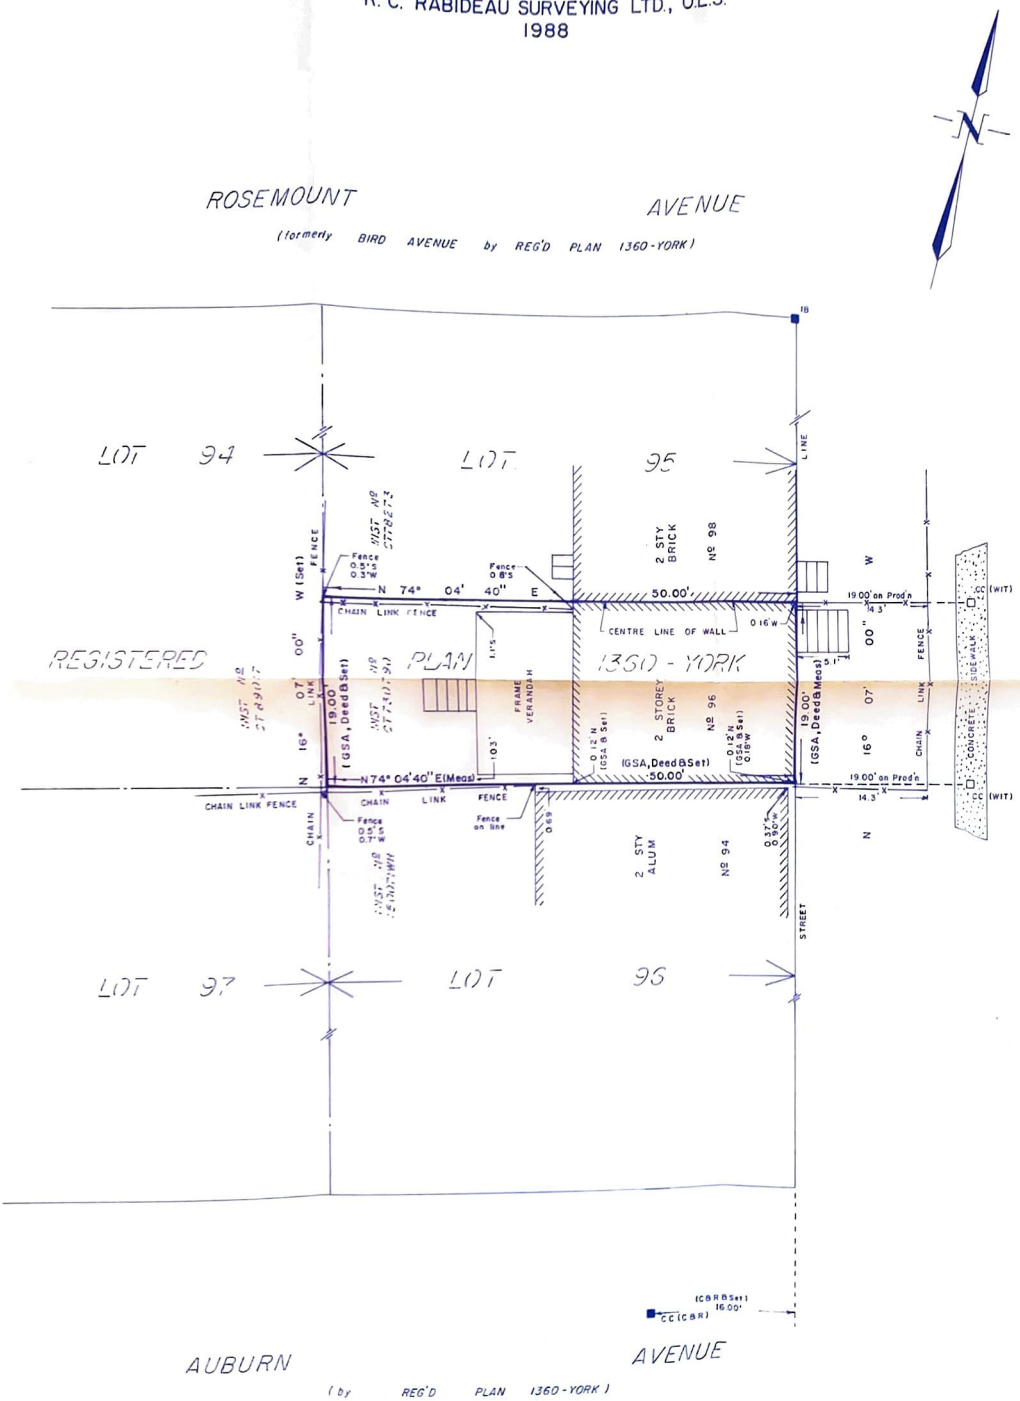

BEARING NOTE

BEARINGS ARE ASTRONOMIC AND ARE REFERRED TO THE WEST LIMIT OF VIA ITALIA HAVING A BEARING OF N 16° 07' 00" W ACCORDING TO REG'D PLAN 1360 - YORK

LEGEND

	DENOTES
□	SET
■	FOUND
WIT	WITNESS
CC	CUT CROSS
IB	IRON BAR
SA	S. ABREY, O.L.S.
C&R	C. & R. RABIDEAU, O.L.S.
PLAN	REGISTERED PLAN 1360-YORK

SURVEYOR'S CERTIFICATE

I CERTIFY THAT THE FIELD SURVEY REPRESENTED ON THIS PLAN WAS COMPLETED ON AUGUST 23, 1988

R. C. RABIDEAU, O.L.S.

R.C. RABIDEAU SURVEYING LTD.
ONTARIO LAND SURVEYORS
33 SCARLETT ROAD
TORONTO ONTARIO M6N 4J8
TELEPHONE: (416) 762-7277

© R.C. RABIDEAU SURVEYING LTD. - 1988

88456